STANDARD DRIVEWAY DITCH CROSSING

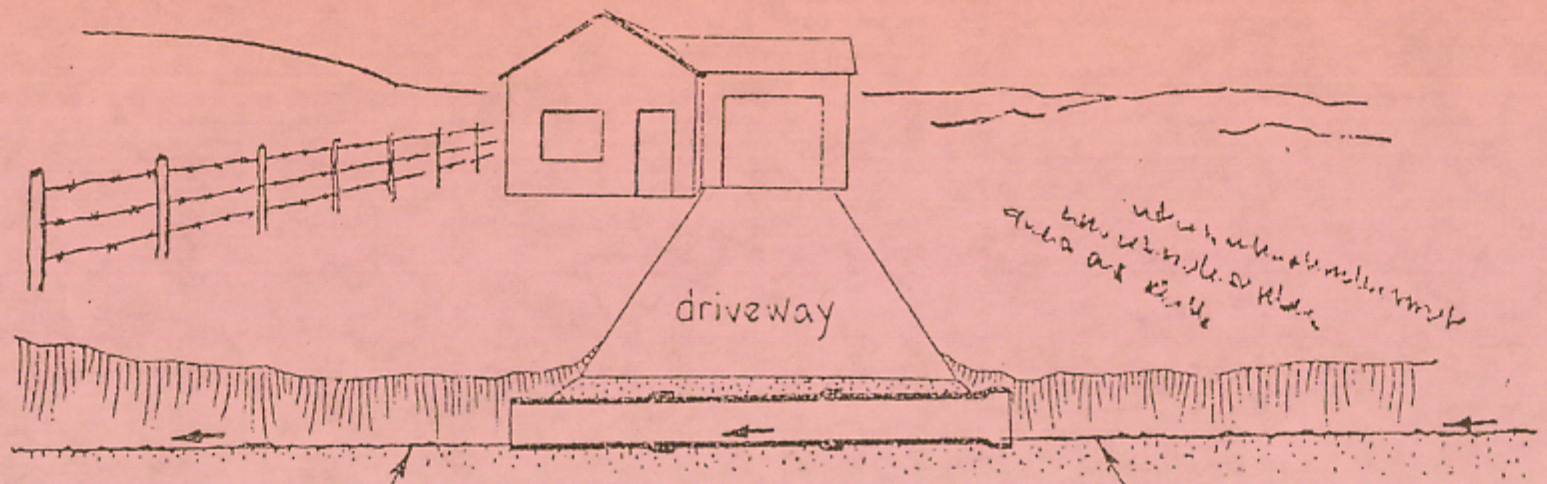

Pipe must be placed to true ditch grade.

Pipe must be not less than 12 inches in diameter and of either reinforced concrete or corrugated metal.

Shoulder grade must not be changed.

Driveway grade shall not rise until it is approximately at ditch line distance from the highway, so that drainage from the driveway will flow into the ditch and not onto the highway.

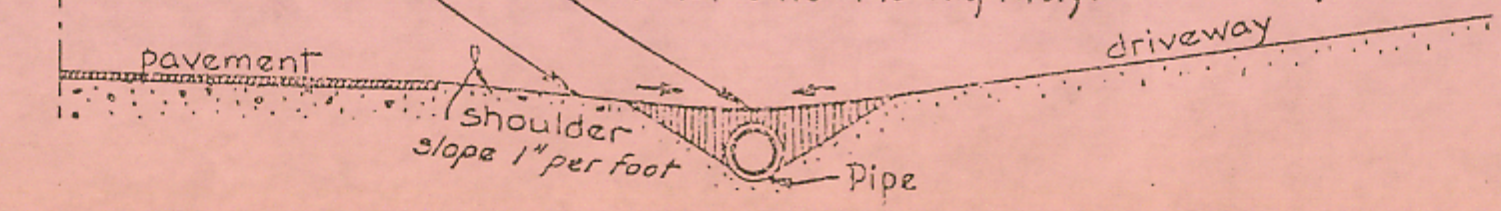

CROSS SECTION