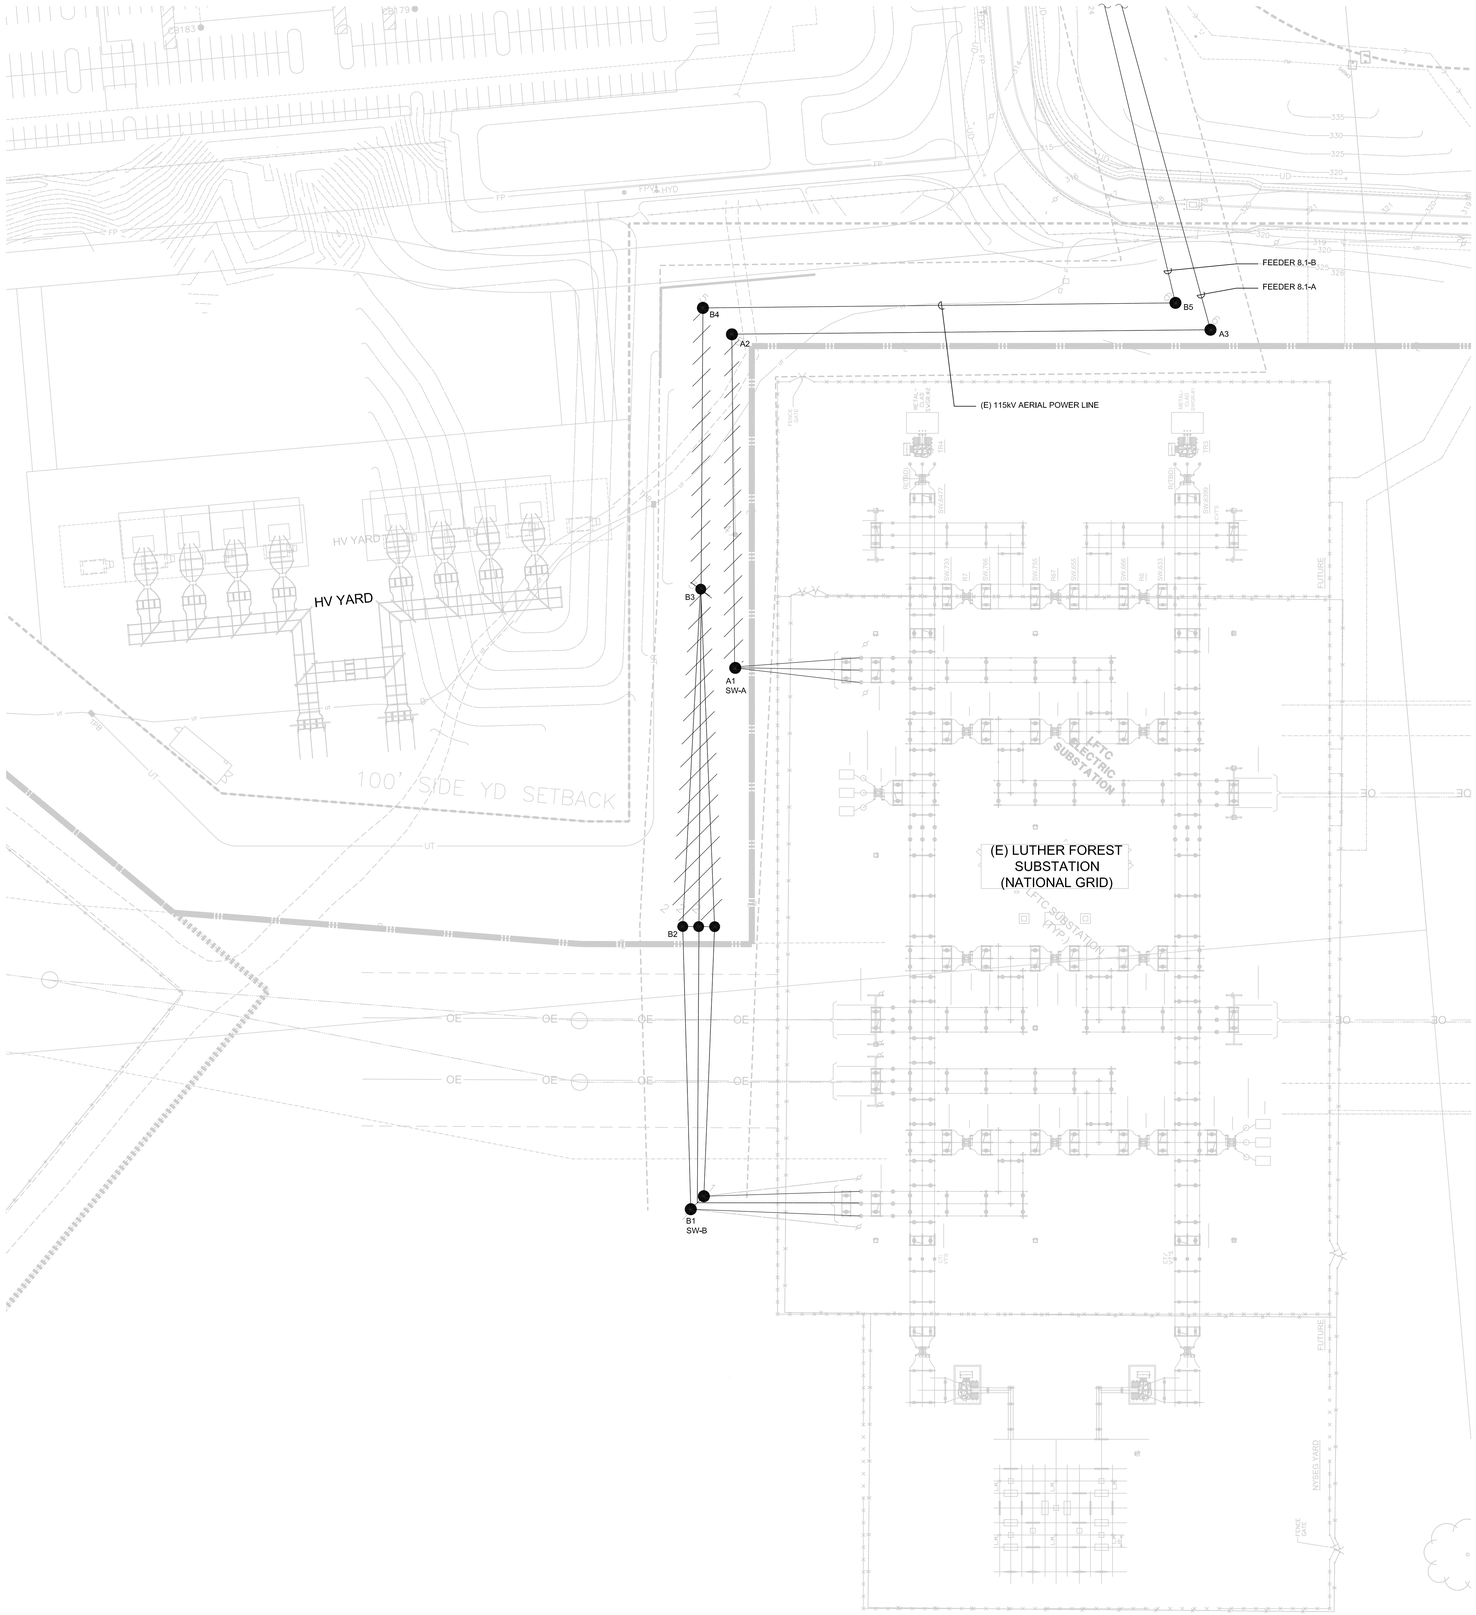

50' 0 50' 100' 150'
SCALE: 1" = 50'

DWG NORTH

GLOBALFOUNDRIES
400 Stone Break Road
Malta, NY 12020

Consultant
M + W GROUP
M+W U.S., Inc.
125 Monroe Street
Watervliet, NY 12189
Telephone: (518) 266-3400
Fax: (518) 266-3458

ARCHITECT / ENGINEER OF RECORD
M+W Zander NY Architects P.C.

Project Title
GLOBALFOUNDRIES FAB 8
MODULE 2

PROGRESS PRINT
NOT FOR CONSTRUCTION

No.	Date	Revision	By

Date:	02/20/13
Proj.#	15520
Checked By:	M. HAMMARSTEDT
Drawn By:	M. THAW

Sheet Title
SITE-ELECT
ELECTRICAL
SERVICE
DEMOLITION
PLAN

Sheet No.
SD-E
102

COPYRIGHT © ALL RIGHTS RESERVED

CONFIDENTIAL

CONFIDENTIAL

M:\FAB_8.2\0700-CADD\0726-ELECTRICAL\SD-E-102.DWG 4/2/2013 4:43 PM

In conformance with Education Law Article 145, Section 7209 and Article 147, section 7307; it is a violation of the law for any person, unless he is acting under the direction of a registered architect, professional engineer or land surveyor to alter an item in any way. If an item bearing the seal of an architect, engineer or land surveyor is altered, the altering architect, engineer or land surveyor shall affix to the item his seal and the notation "altered by" followed by his signature and the date of such alteration, and a specific description of the alteration.

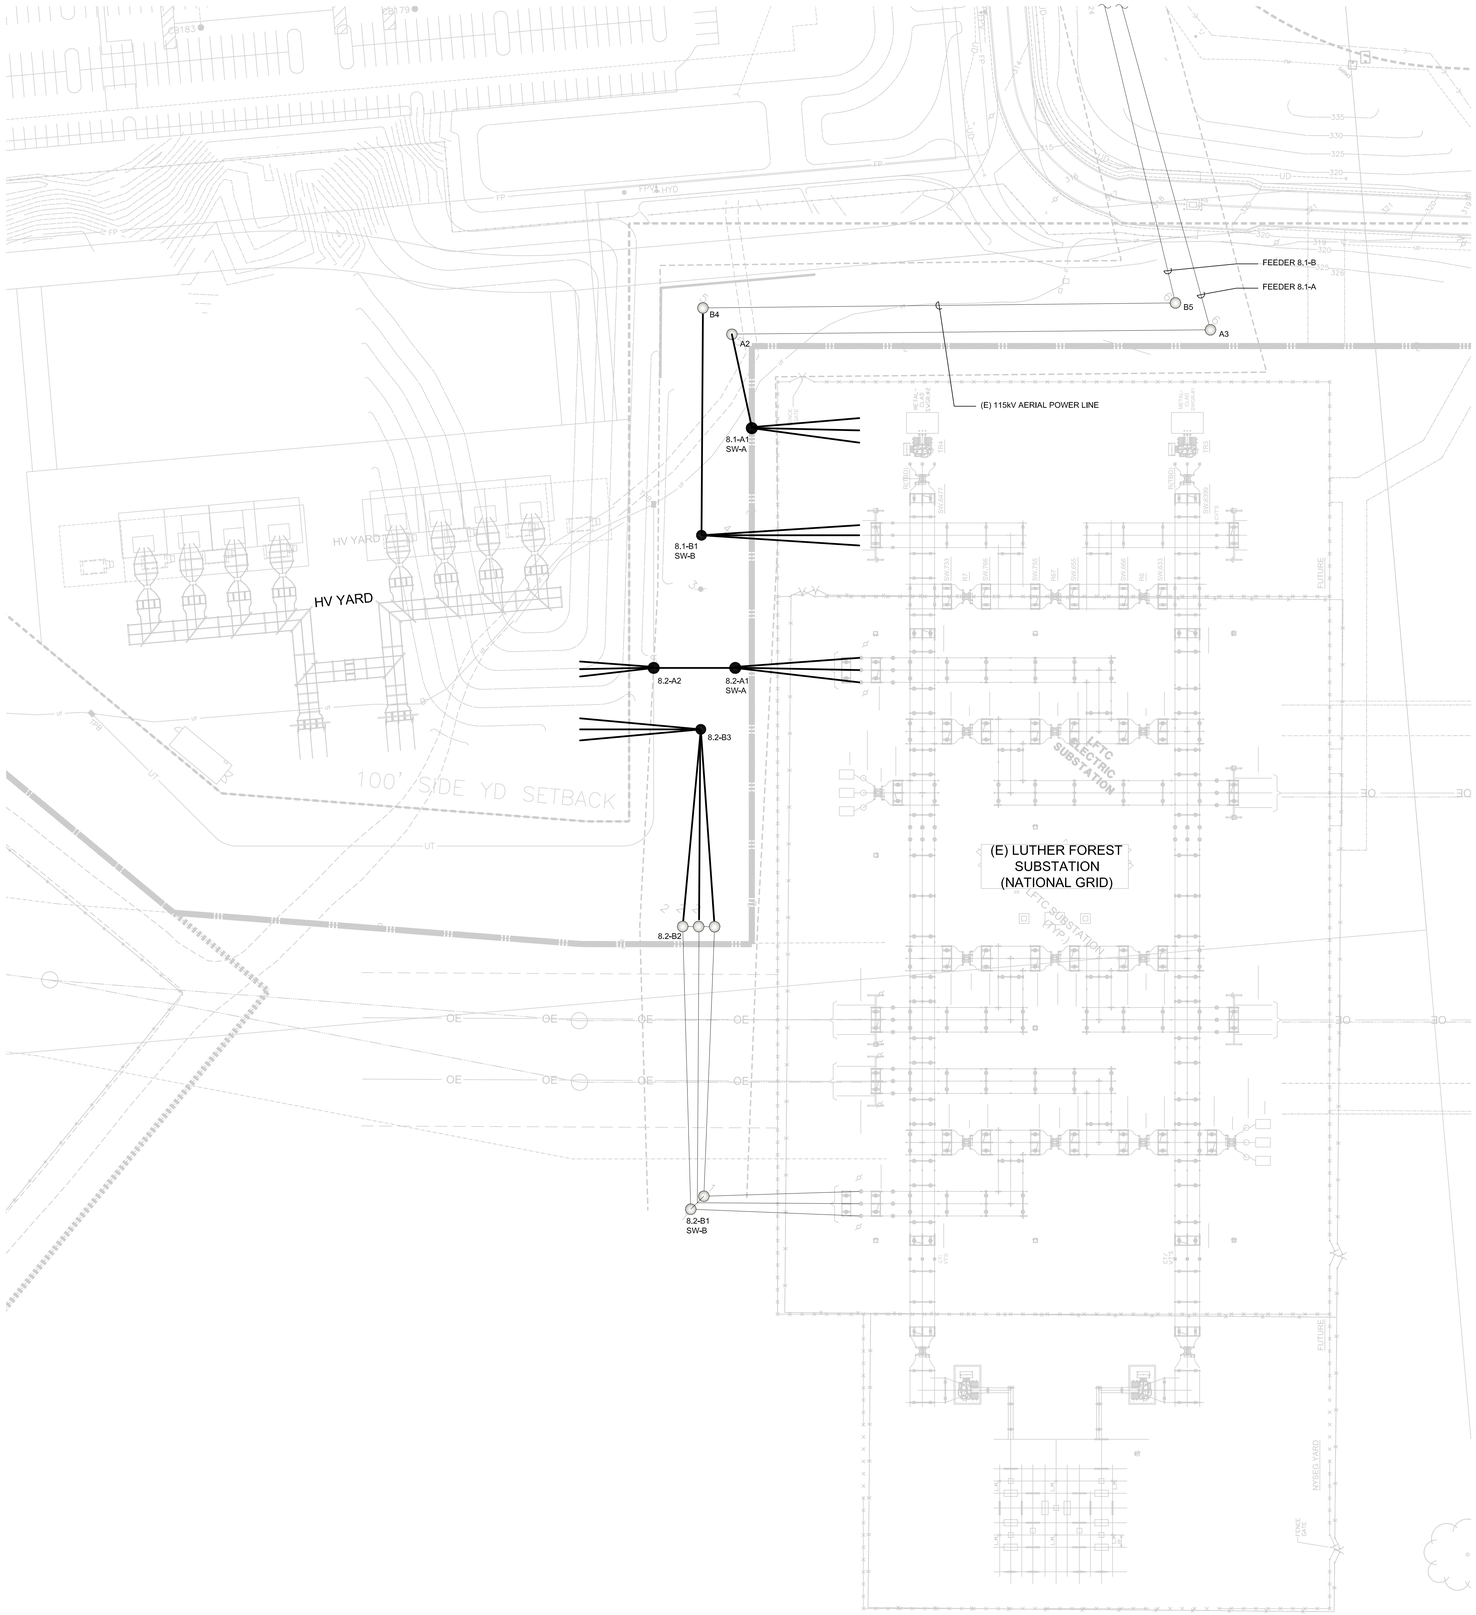

50' 0 50' 100' 150'
SCALE: 1" = 50'

DWG NORTH

GLOBALFOUNDRIES
400 Stone Break Road
Malta, NY 12020

Consultant
M + W GROUP
M+W U.S., Inc.
125 Monroe Street
Watervliet, NY 12189
Telephone: (518) 266-3400
Fax: (518) 266-3458

ARCHITECT / ENGINEER OF RECORD
M+W Zander NY Architects P.C.

Project Title
GLOBALFOUNDRIES FAB 8
MODULE 2

PROGRESS PRINT
NOT FOR CONSTRUCTION

No.	Date	Revision	By

Date:	02/20/13
Proj.#	15520
Checked By:	M. HAMMARSTEDT
Drawn By:	M. THAW

Sheet Title
SITE-ELECT
ELECTRICAL
SERVICE
PLAN

Sheet No.
SD-E
103

COPYRIGHT © ALL RIGHTS RESERVED

CONFIDENTIAL

CONFIDENTIAL

M:\FAB_8.2\0700-CADD\0726-ELECTRICAL\SD-E-103.DWG 4/2/2013 4:42 PM

In conformance with Education Law Article 145, Section 7209 and Article 147, section 7307; it is a violation of the law for any person, unless he is acting under the direction of a registered architect, professional engineer or land surveyor to alter an item in any way. If an item bearing the seal of an architect, engineer or land surveyor is altered, the altering architect, engineer or land surveyor shall affix to the item his seal and the notation "altered by" followed by his signature and the date of such alteration, and a specific description of the alteration.