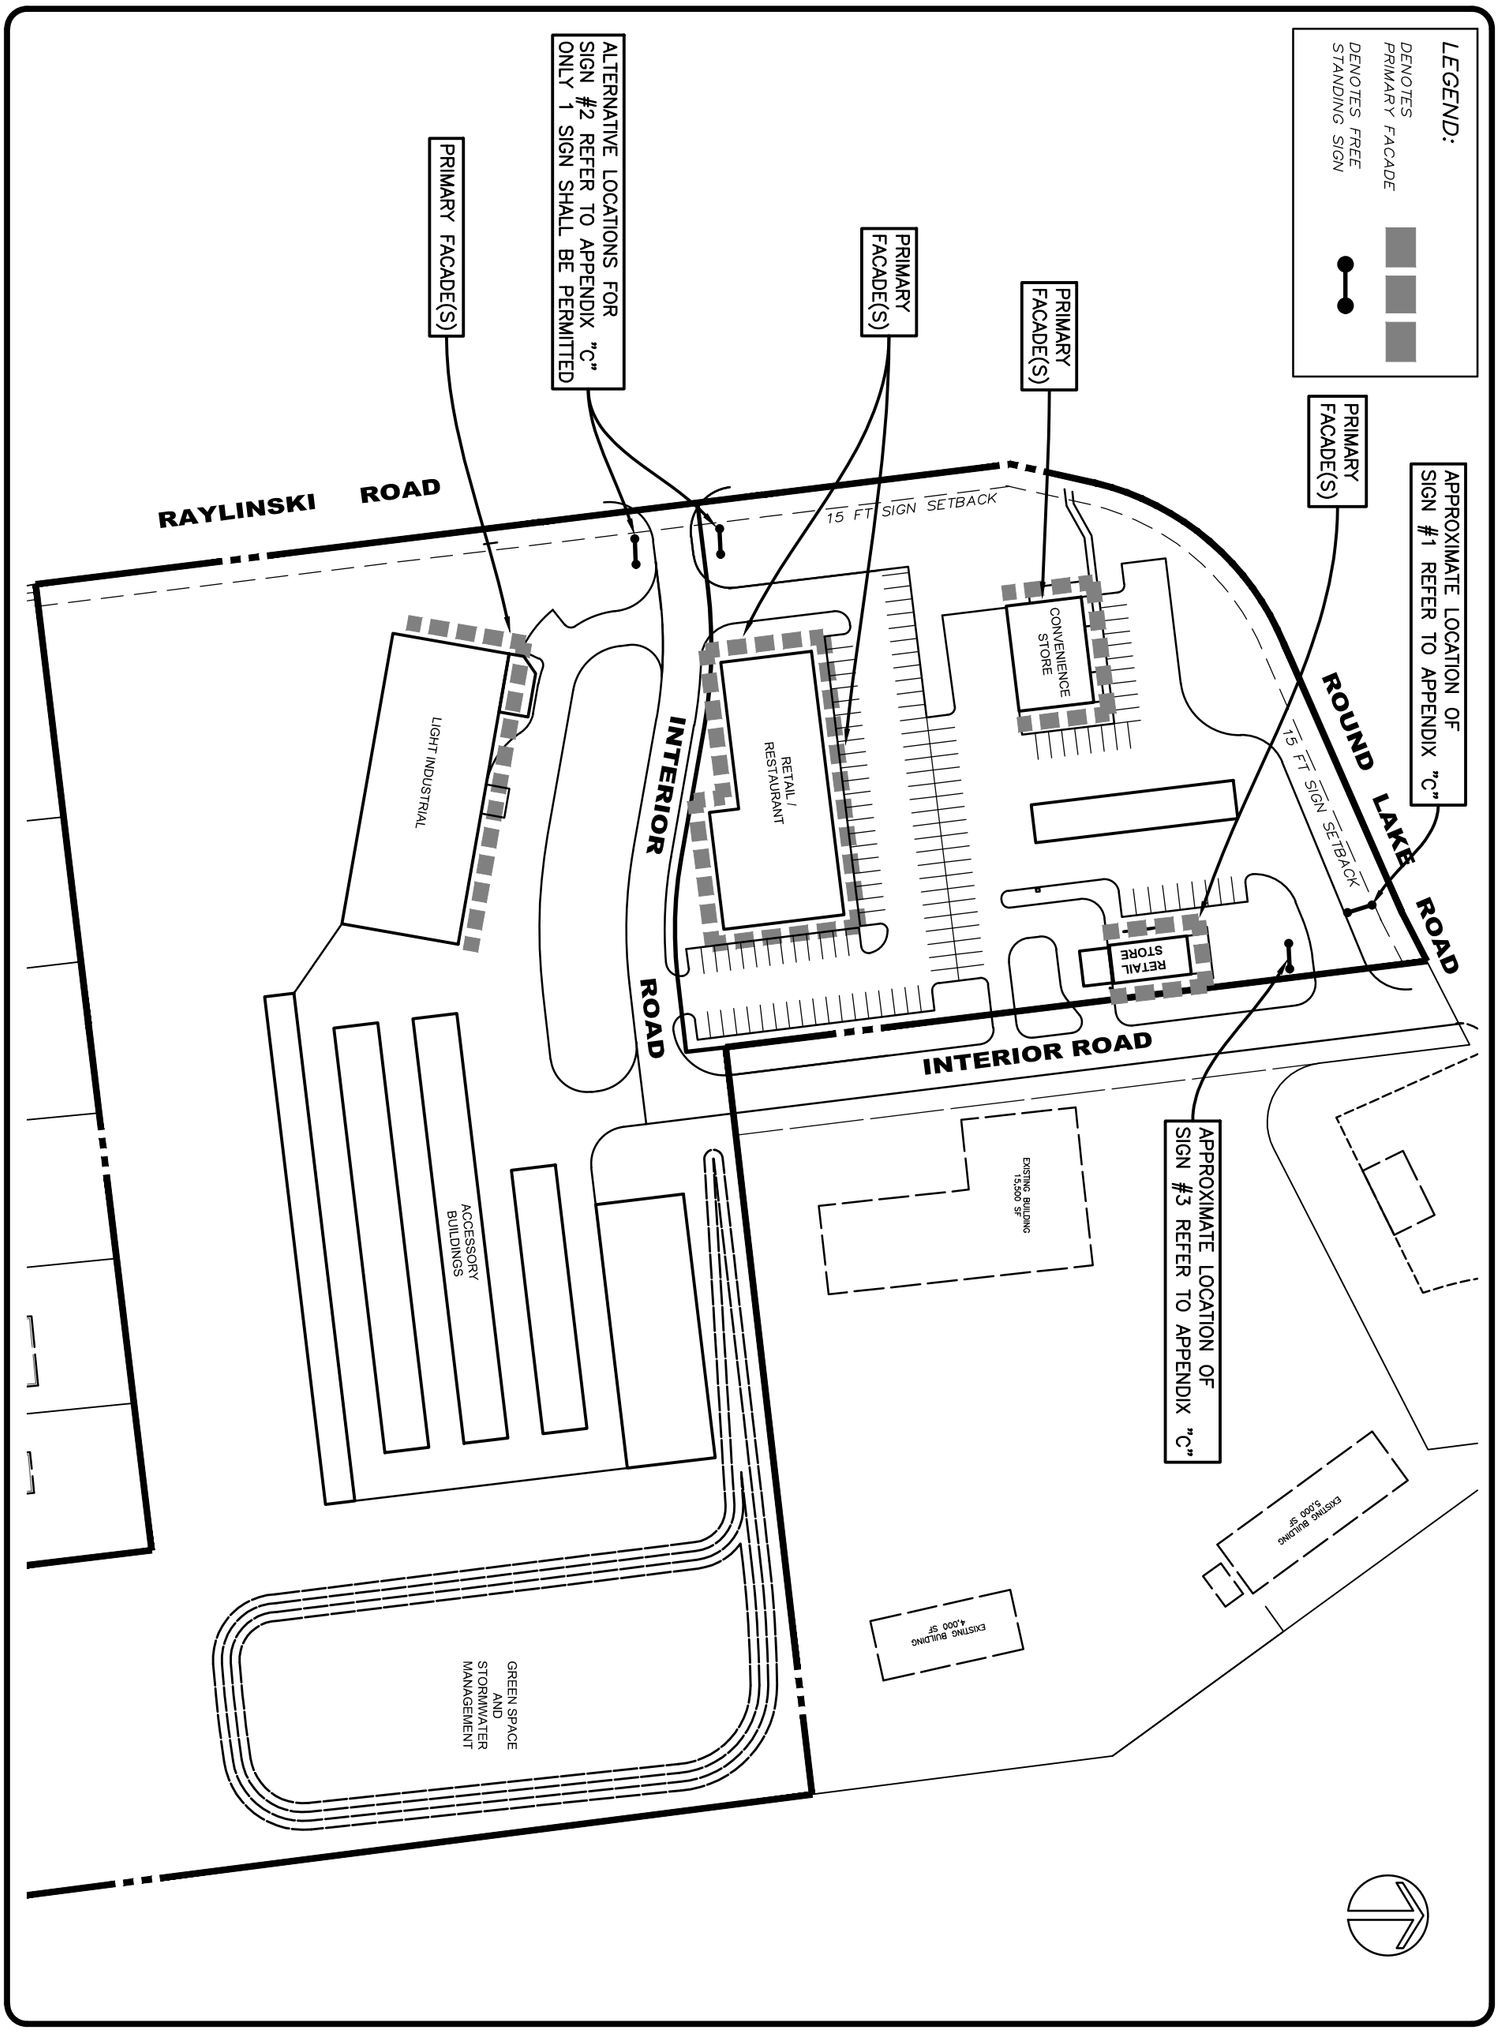

SCALE:
NTS

APPENDIX
C–1

SHEET TITLE

APPENDIX "C–1"
SIGN LOCATIONS

REVISIONS	DATE	BY

BISHOP'S SQUARE PLANNED DEVELOPMENT DISTRICT

EXIT 11 SITE, ROUND LAKE ROAD

TOWN OF MALTA

SARATOGA COUNTY, NEW YORK
SEPTEMBER 27, 2016

ENVIRONMENTAL DESIGN PARTNERSHIP, LLP
ROUTE 146 CLIFTON PARK, N.Y. 12065 (518) 371-7621
ENGINEERING LANDSCAPE ARCHITECTURE LAND SURVEYING